© 2009 Patten Landscape Architecture, LLC.

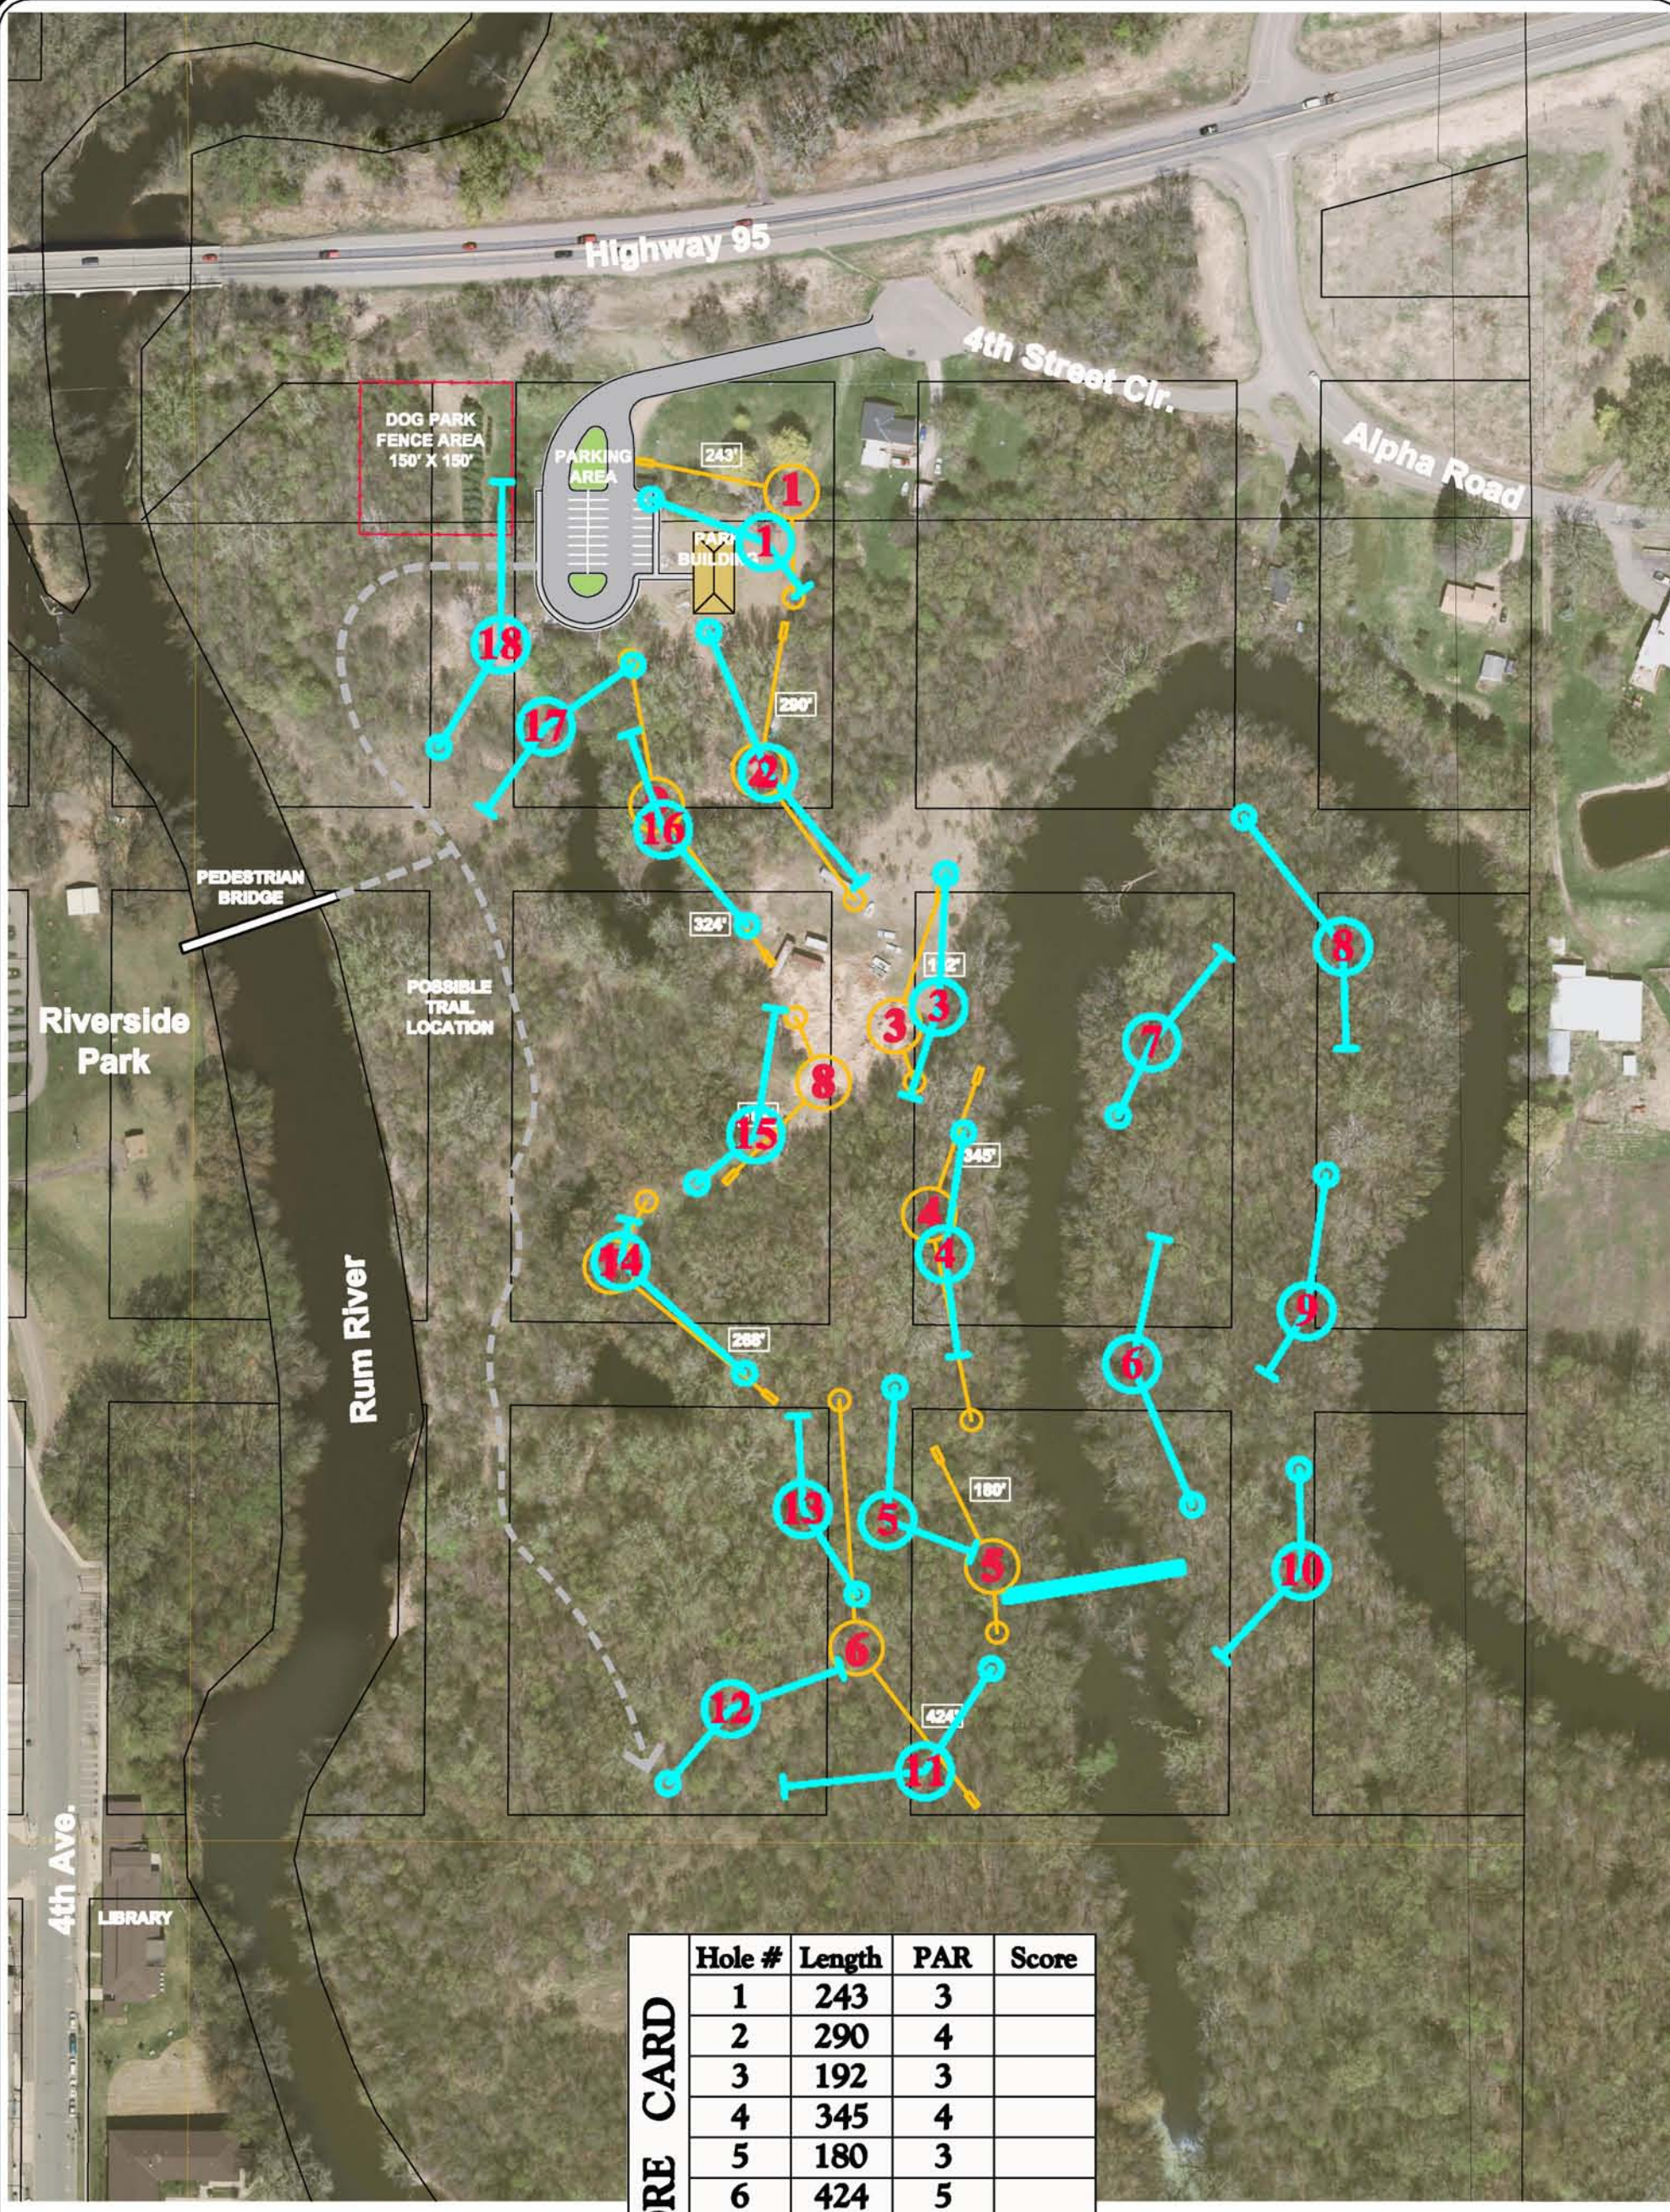

SCORE CARD

Hole #	Length	PAR	Score
1	243	3	
2	290	4	
3	192	3	
4	345	4	
5	180	3	
6	424	5	
7	268	4	
8	192	3	
9	324	5	
Totals	2458	34	

NORTH

0 80 160
SCALE IN FEET
SCALE: 1" = 80'-0"

L1.0

SHEET NUMBER:

DATE: August 14, 2009

PROJECT NUMBER: 2009-002

RIEBE PARK

CONCEPT
DISC GOLF COURSE
PLAN

Princeton Area
Visionary
Committee

SURVEYED	RRLS
DESIGNED	DWP
DRAWN	DWP
CHECKED	DWP

I hereby certify that this plan was prepared by me or under my direct supervision and that I am a duly Licensed Landscape Architect under the laws of the State of Minnesota.

David W. Patten

Date: _____ Lic. No.: 41458

Patten Landscape
Architecture, LLC.
Princeton, MN
Phone: 763-350-3913